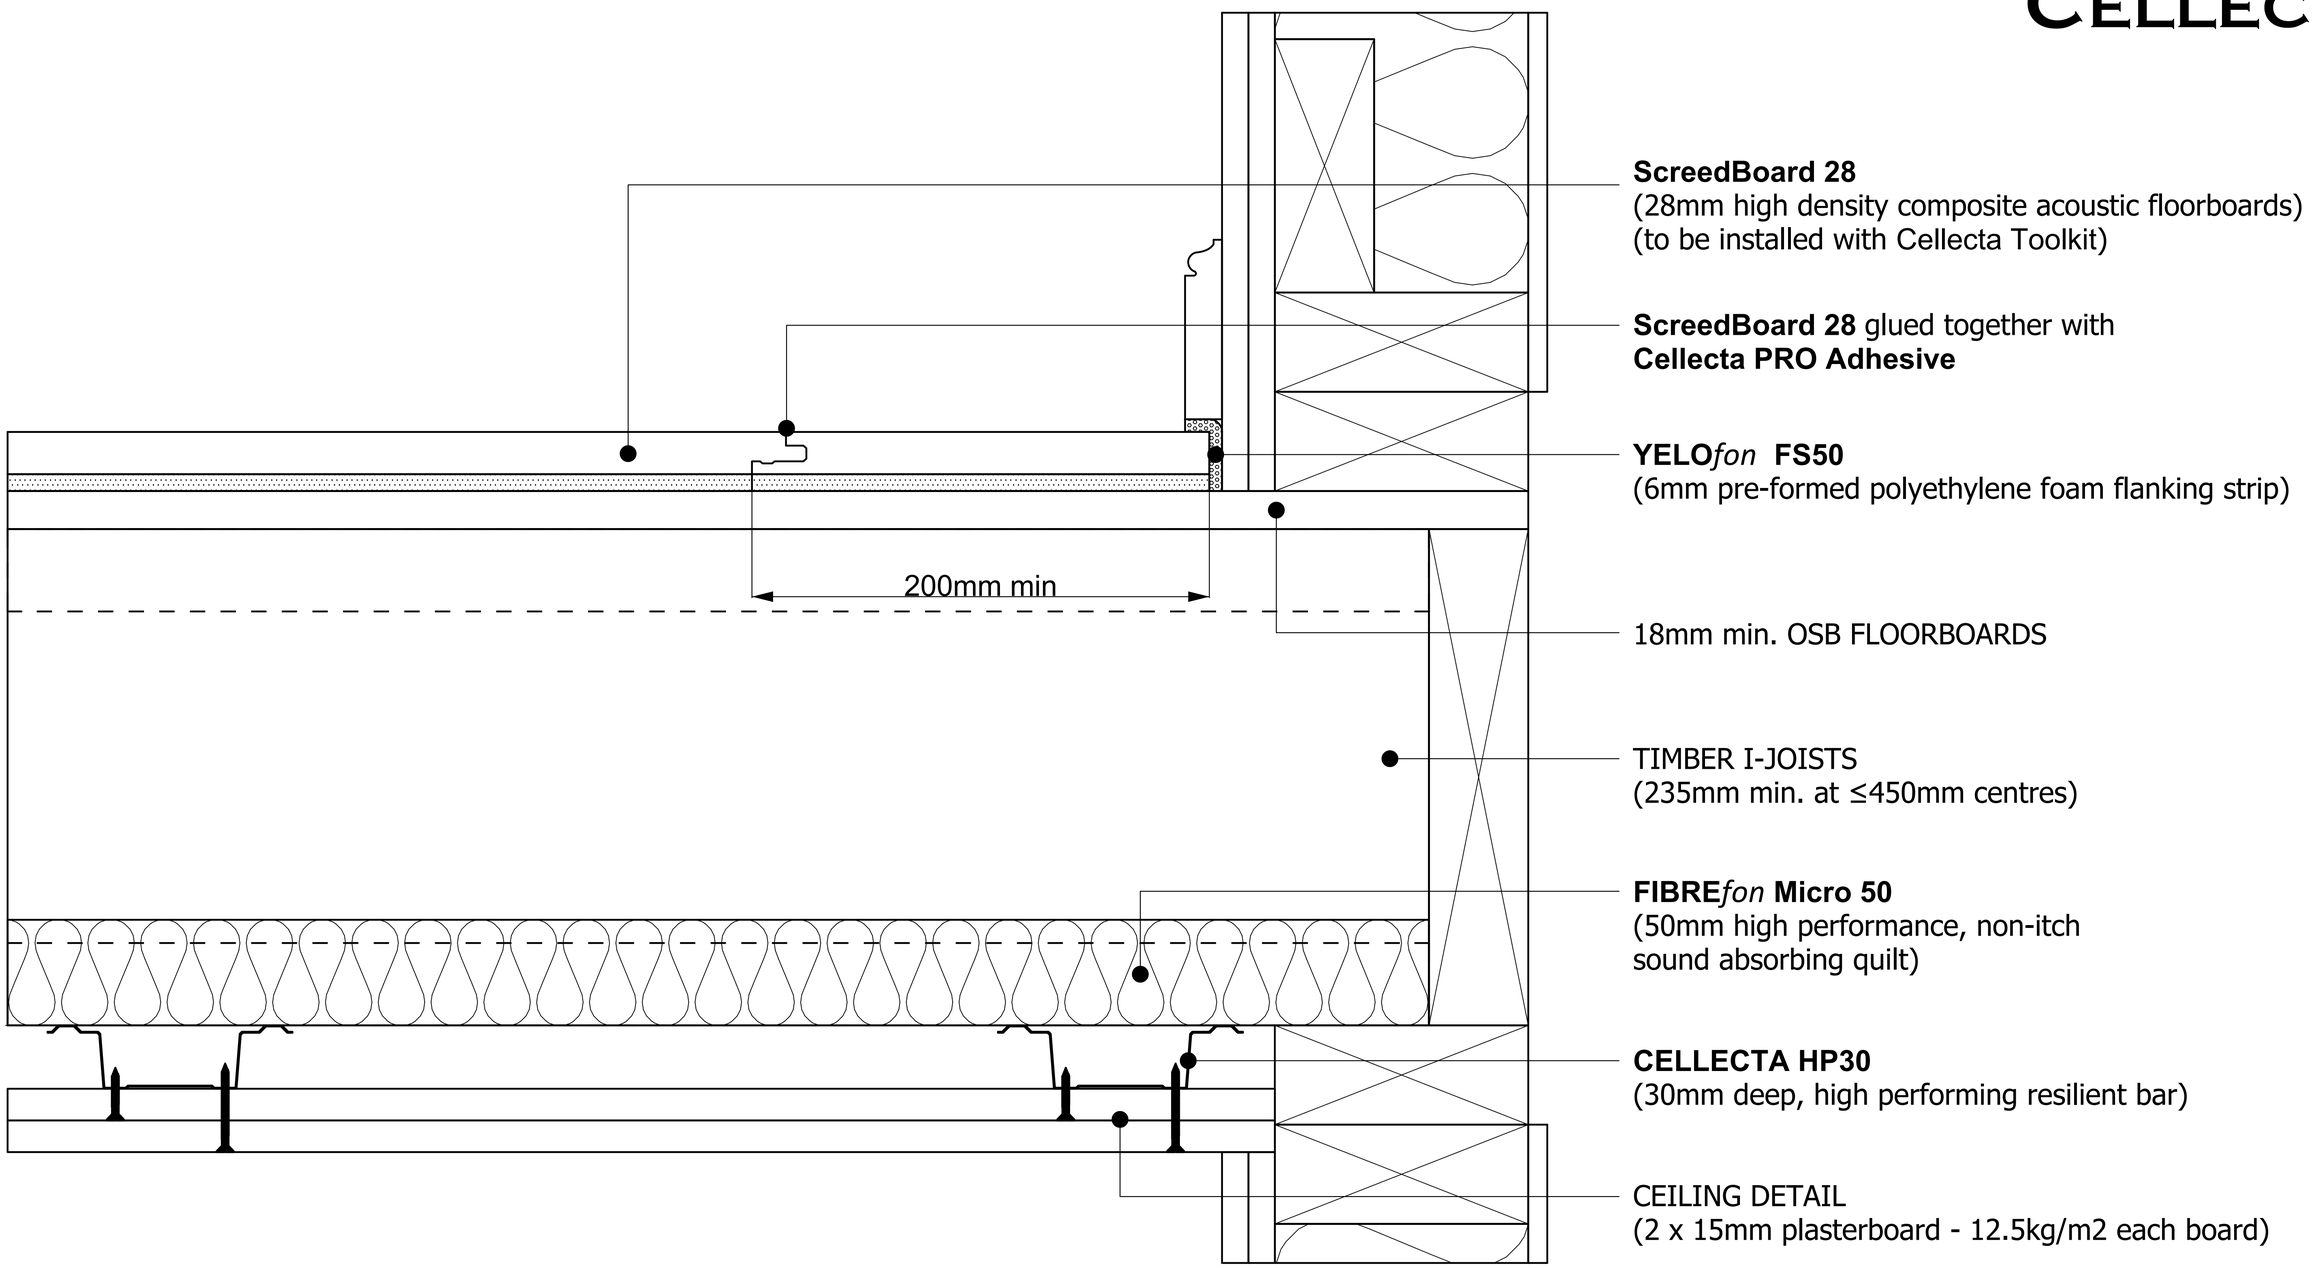

CELLECTA ACOUSTIC INSULATION
STRUCTURAL SEPARATING FLOOR - TIMBER
ROBUST DETAIL E-FT-5 OR E-FT-6
SCREEDBOARD 28 RESILIENT OVERLAY PLATFORM FLOOR SYSTEM