DO NOT SCALE

DELTA SYSTEM 500
EXISTING SOLID WALL DETAIL:-

SYSTEM 500 FLOOR APPLICATION SEALED AT DPC. LEVEL.
THE DPC. CAN BE A CHEMICAL DPC. (AS SHOWN) OR A
PHYSICAL DPC. CAN BE CUT AND SEALED TO SYSTEM 500.

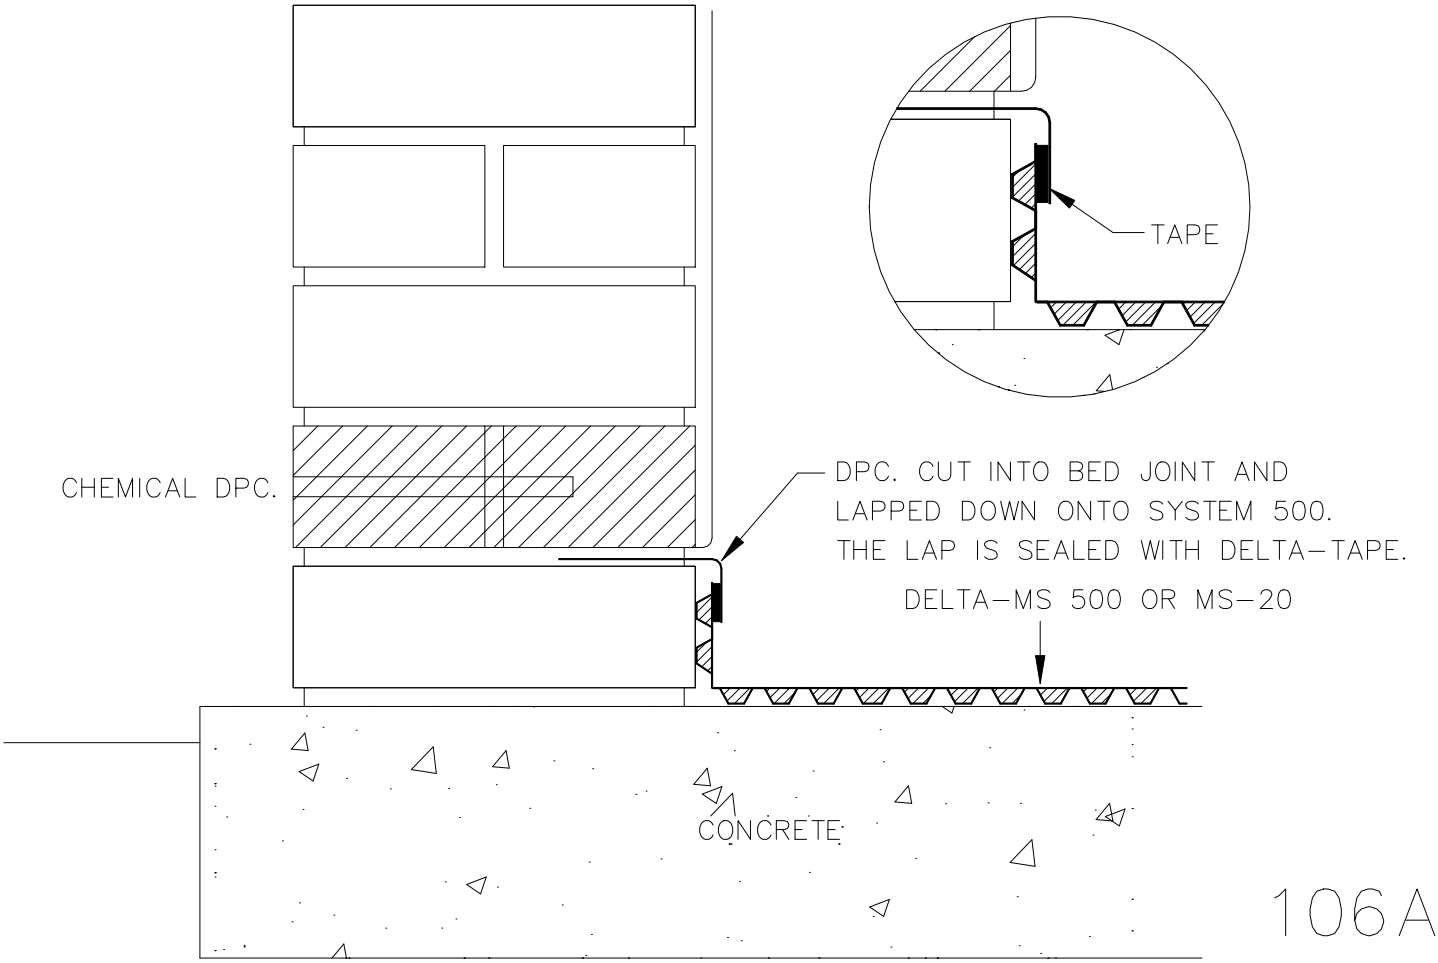

106A

DELTA MEMBRANE SYSTEMS LTD

DELTA House
Merlin Way
North Weald
Epping
Essex CM16 6HR
Tel: 01992 523523 Fax: 01992 523250

Title	EXISTING SOLID WALL DETAIL
Drawing No. 106A	Rev
Drawn	