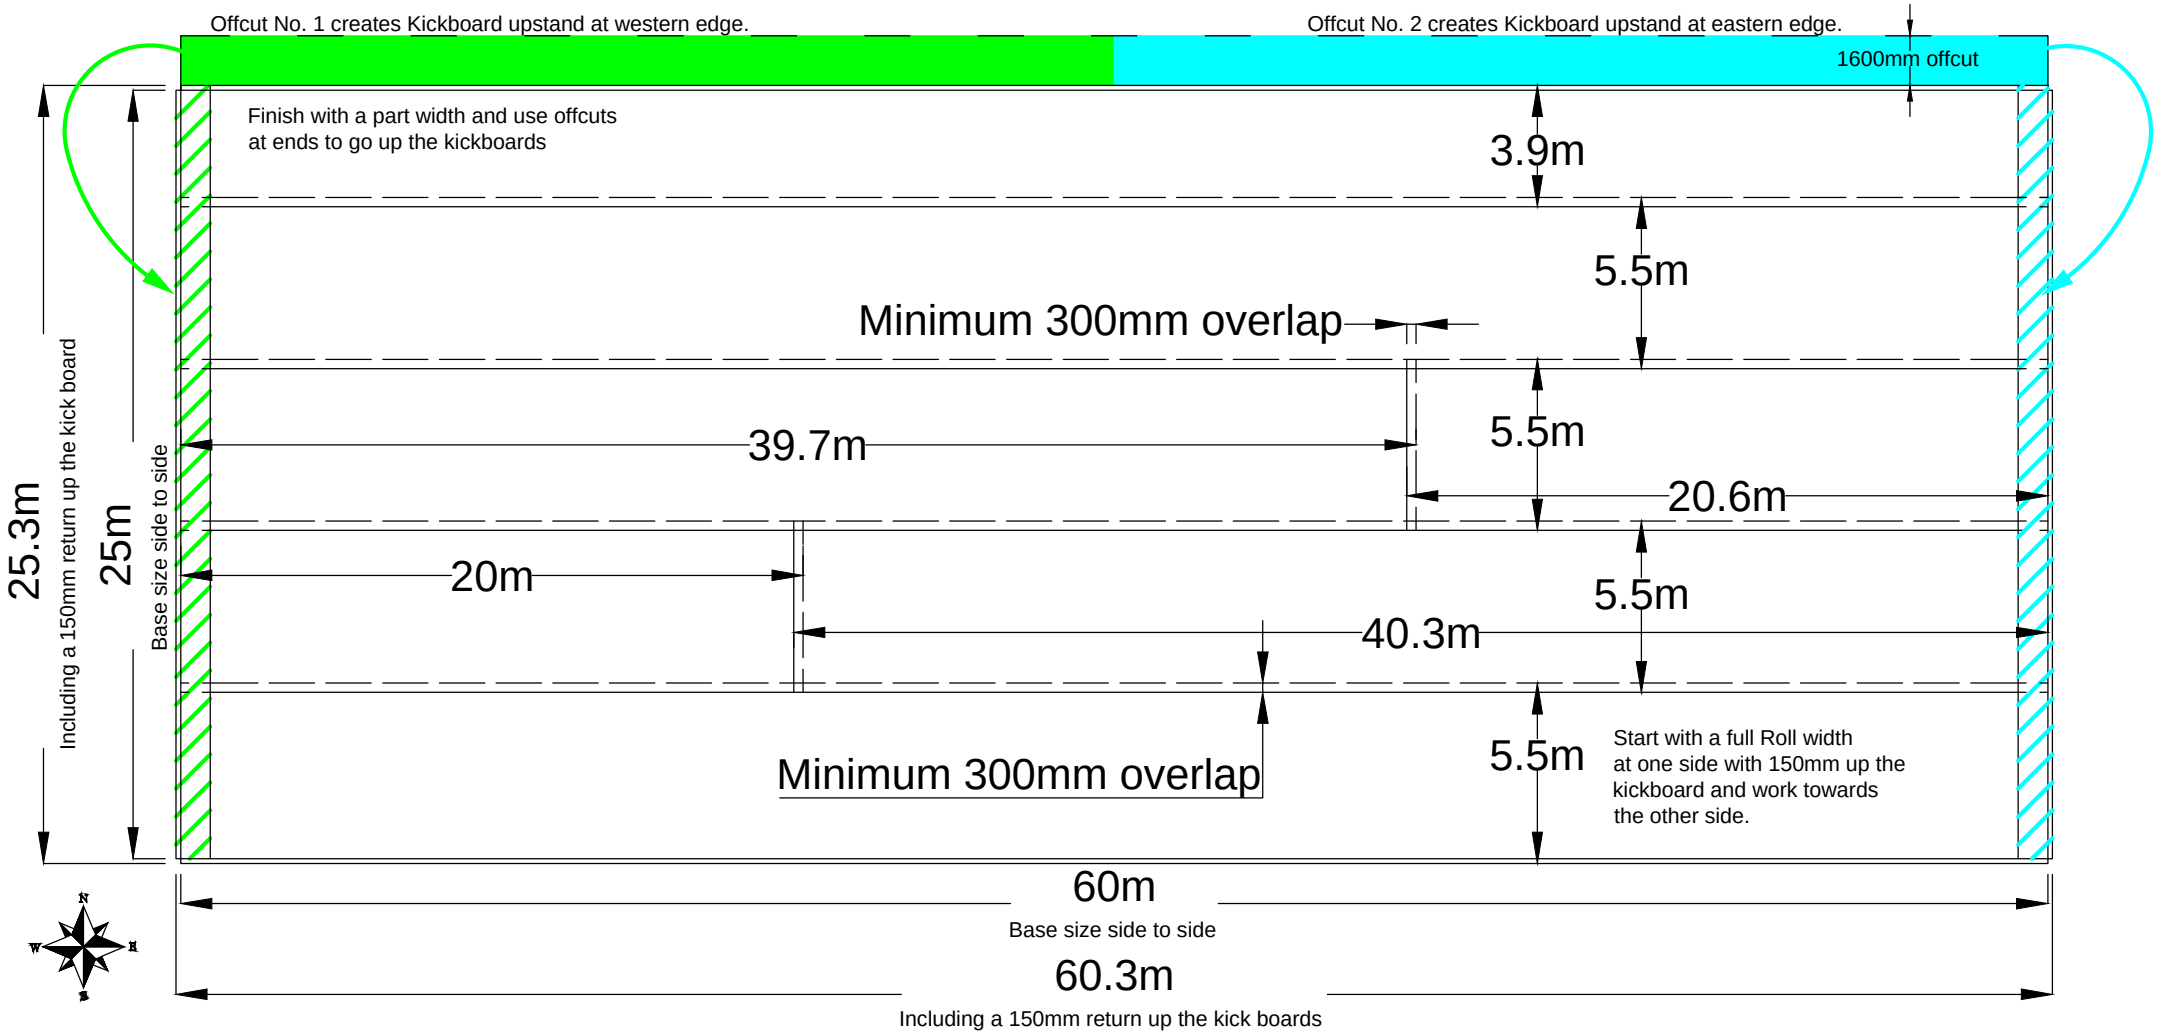

Geosynthetics Ltd Fleming Road, Harrowbrook Industrial Estate, Hinckley, Leicestershire. LE10 3DU Tel: 01455 617139 Fax: 01455 617140 www.geosyn.co.uk	Project: FiberForce Premium, Equestrian Arena 60mx25m	Description: 60m x 25m Arena using Fiberforce Premium	*Drawn By:* RDS *Ref:* Layout	*Scale:* NTS *Version:* V1	*Date:* 09 August 2013 *Sheet:* Arena Layout	*Checked By:*