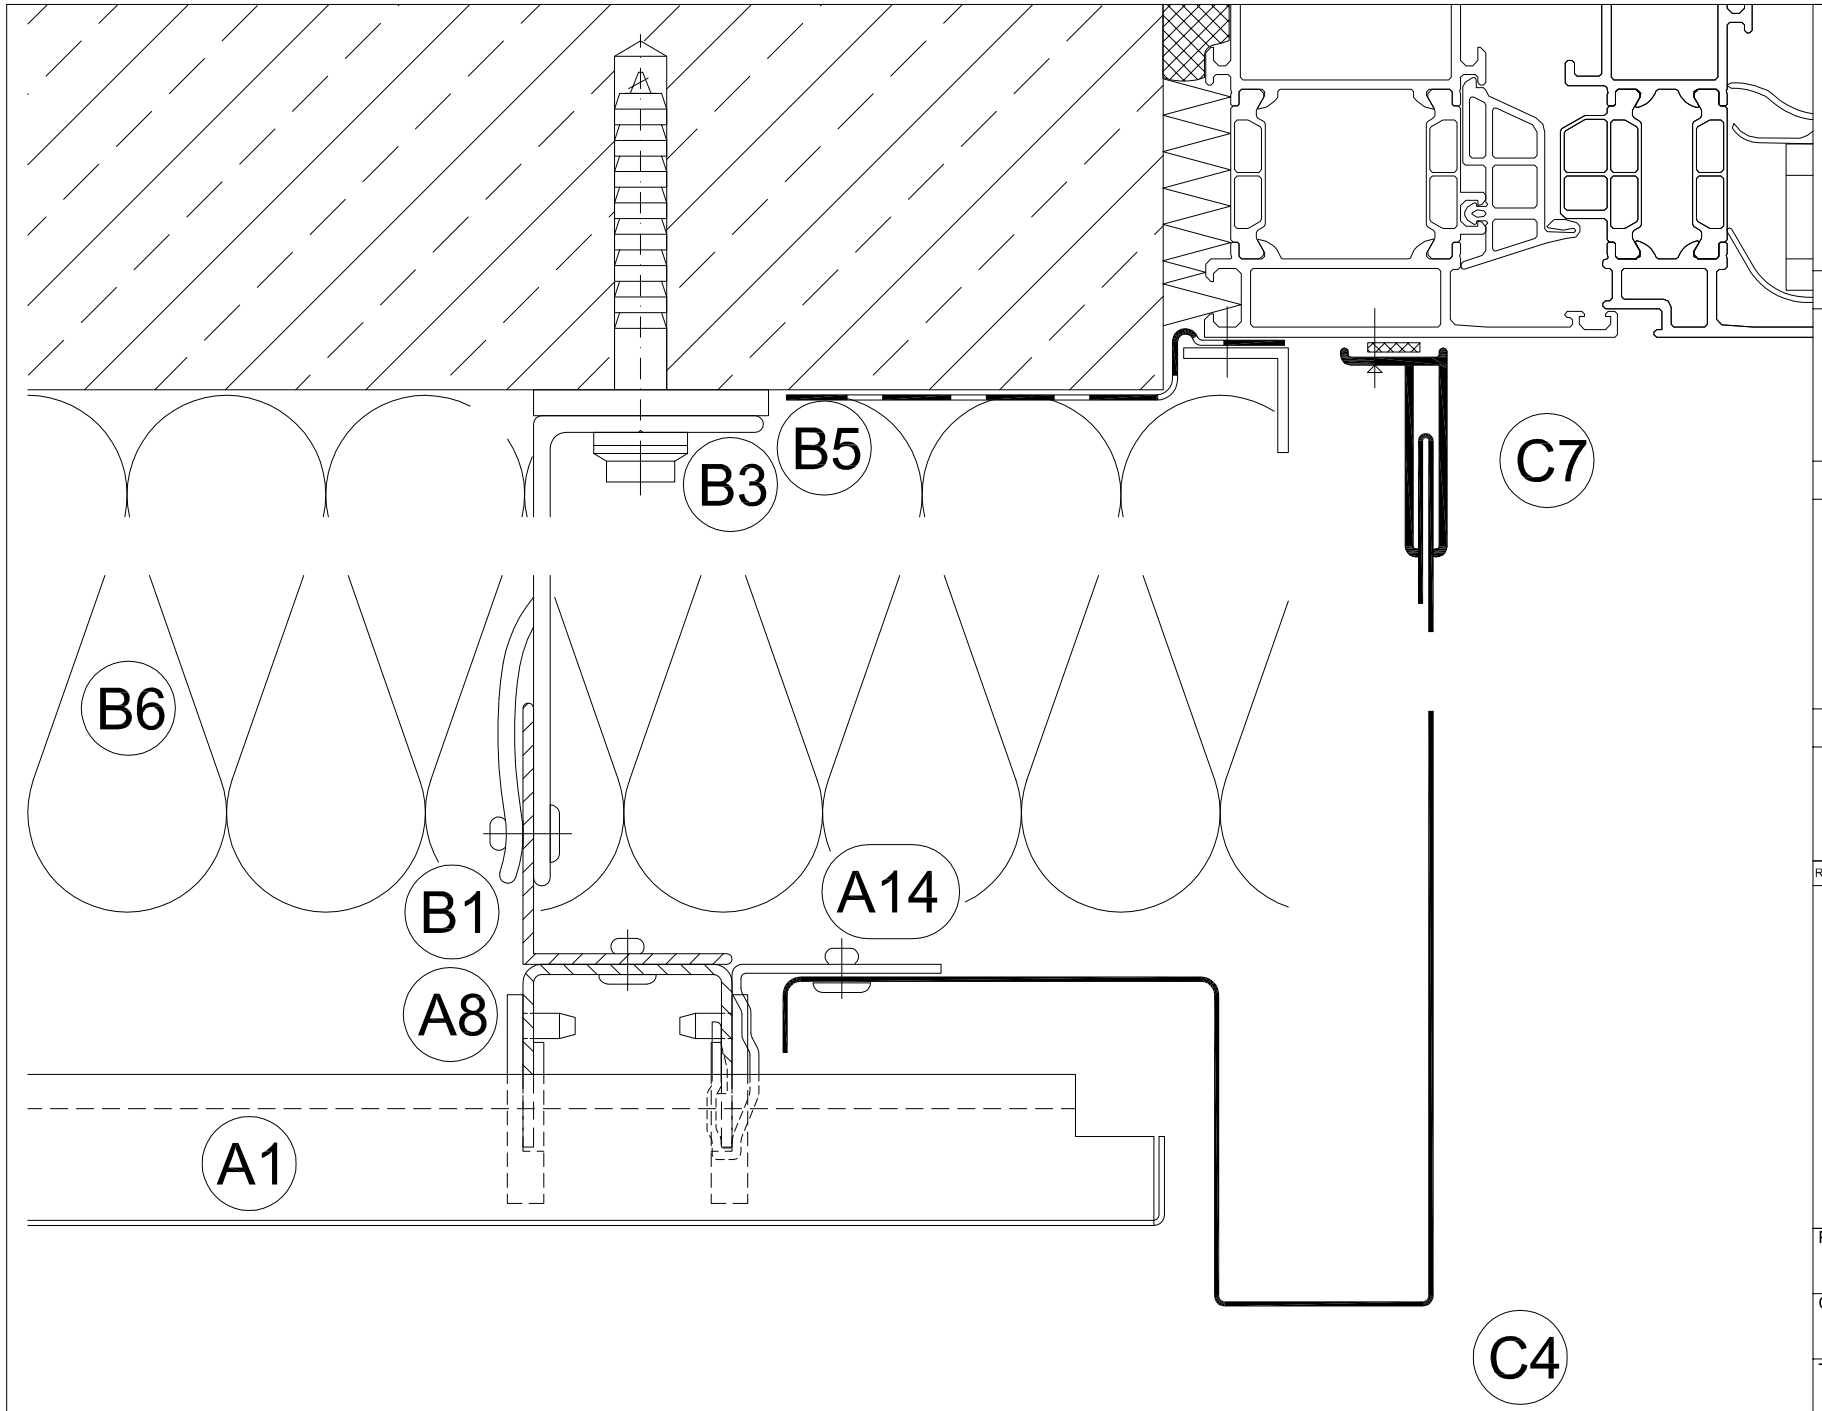

Kalzip FC system	A1	FC panel
	A2	Transition sheet
	A3	External corner
	A4	Internal corner
	A5	Perforated panel
	A6	FC panel curved
	A7	Mono click bracket
	A8	Modular click rail
	A9	Modular click rail SE (structural effective)
	A10	Modular click rail SEL 40
	A11	Modular click rail SEL 100
	A12	Guidance snapper
	A13	Fixing point clamp
	A14	Flashing support
Primary subconstruction	B1	Continuous angle
	B2	T-profile
	B3	L-Bracket
	B4	U-Bracket
	B5	Thermal barrier pad
	B6	Thermal insulation
	B7	Brickwall/Concrete
	B8	Structural liner tray
Visible Flashings	C1	Vertical joint flashing
	C2	External corner flashing
	C3	Internal corner flashing
	C4	Folded jamb flashing
	C5	Window head flashing
	C6	Window sill flashing
	C7	F-profile
	C8	Perforated flashing
	C9	Base flashing
	C10	Cover flashing
	C11	Flashing miscellaneous
Secondary subconstruction	D1	Cleat
	D2	Support profile
	D3	Support bracket
	D4	Bracket
	D5	Z-profile
	D6	Top hat section

Revision	Drawn	CHK'D	Date	Description

Kalzip®
A Tata Steel Enterprise
Kalzip Ltd
Haydock Lane, Haydock, St. Helens
MERSEYSIDE, WA11 9TY

Tel: 01942 295 500
Fax: 01942 295 508

This drawing is copyright and is issued on the express condition that it is not to be copied or disclosed by or to any unauthorised person or firms without prior consent in writing from Kalzip.

Project: Kalzip Standard Details

Client: Kalzip Ltd

Title: FC Rainscreen NE Rail Wide Joint Jamb Detail

Scale:	Date:	Drawn:	Checked:
NTS	18.07.12	JW	

Dwg No. KZ-0-CON-FC-NE-2-007

Rev: