# ACCESS DOOR TYPES - Type 100

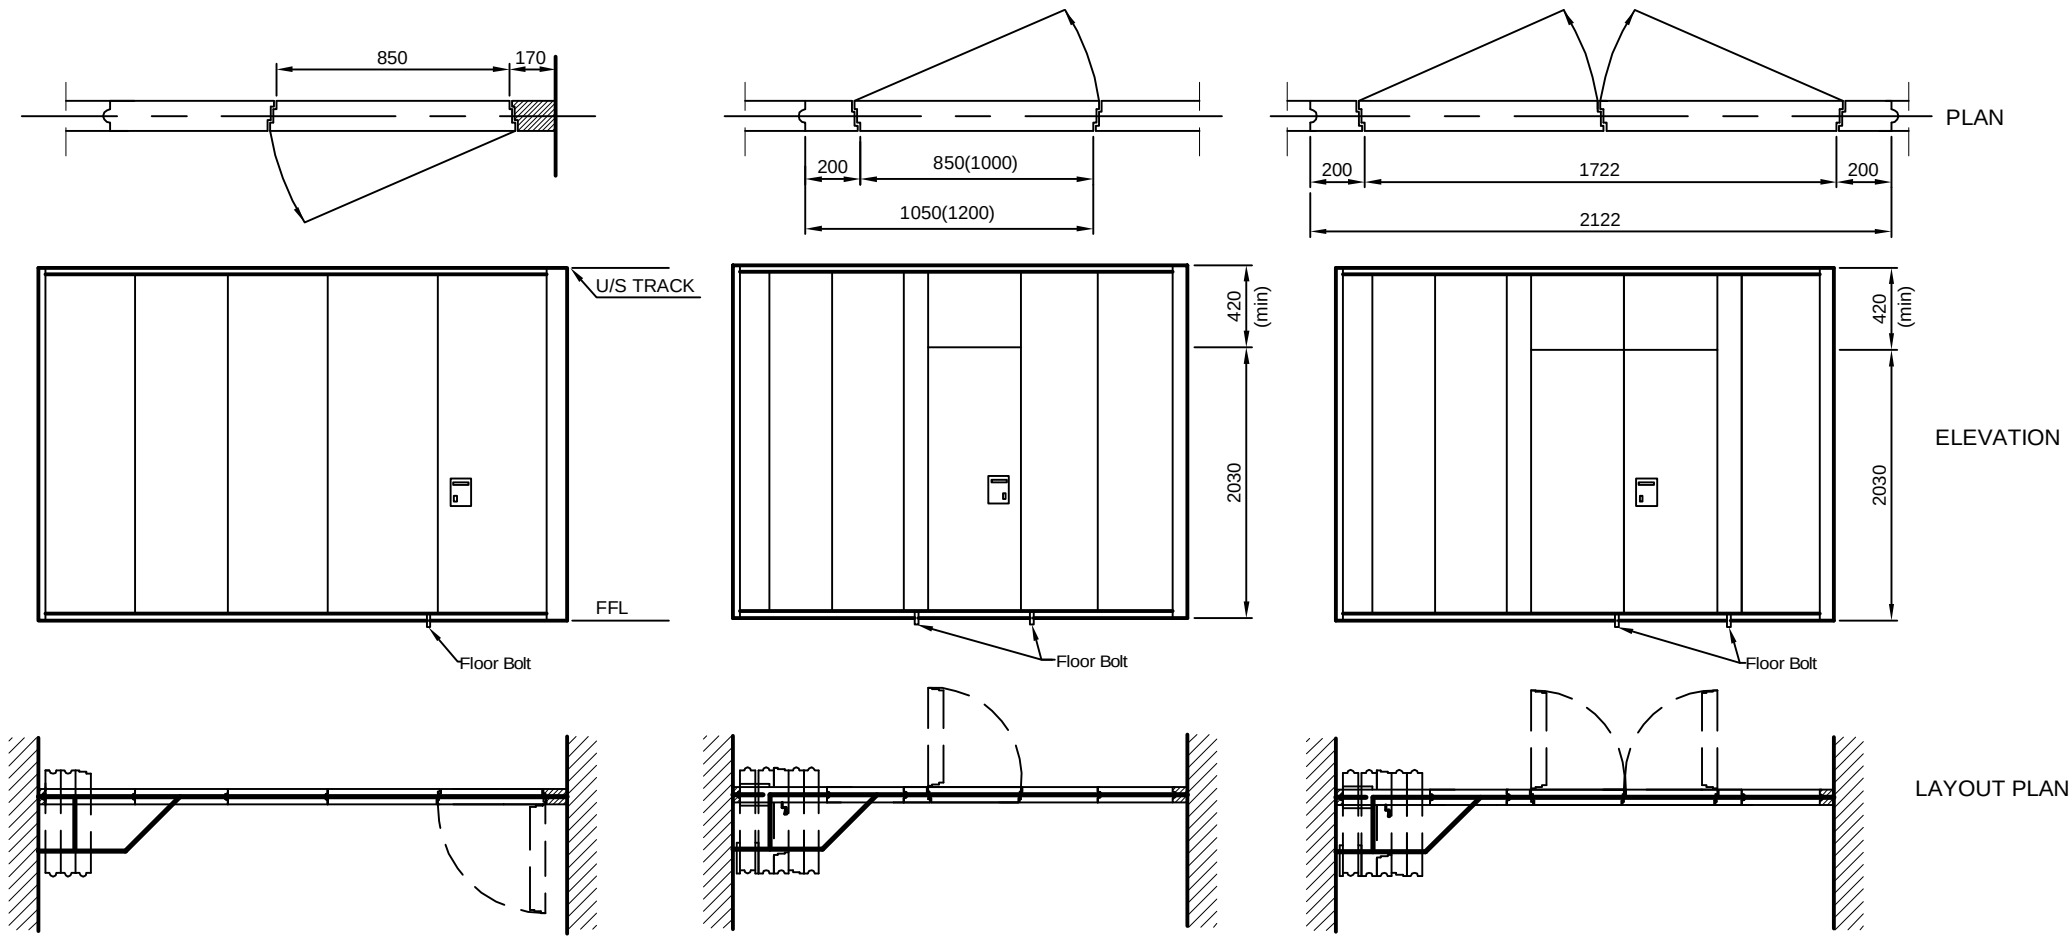


1. Full height hinged door (DT)

2. Single pass door panel (SE1)

3. Double pass door panel (SE2)

## NOTES.:

1. Standard dimensions of pass door panels shown
2. Other types and sizes available
3. Pass door panels can be used on any ceiling track system


London Wall Design Ltd
63 Barwell Business Park
Leatherhead Road
Chessington, Surrey KT9 2NY
Tel : +44 (0) 20 8391 8750
Fax : + 44 (0) 20 8391 8751
E-Mail : Sales@londonwall.co.uk


DRG. NO.: SL - 104

PDF created with pdfFactory trial version www.pdffactory.com