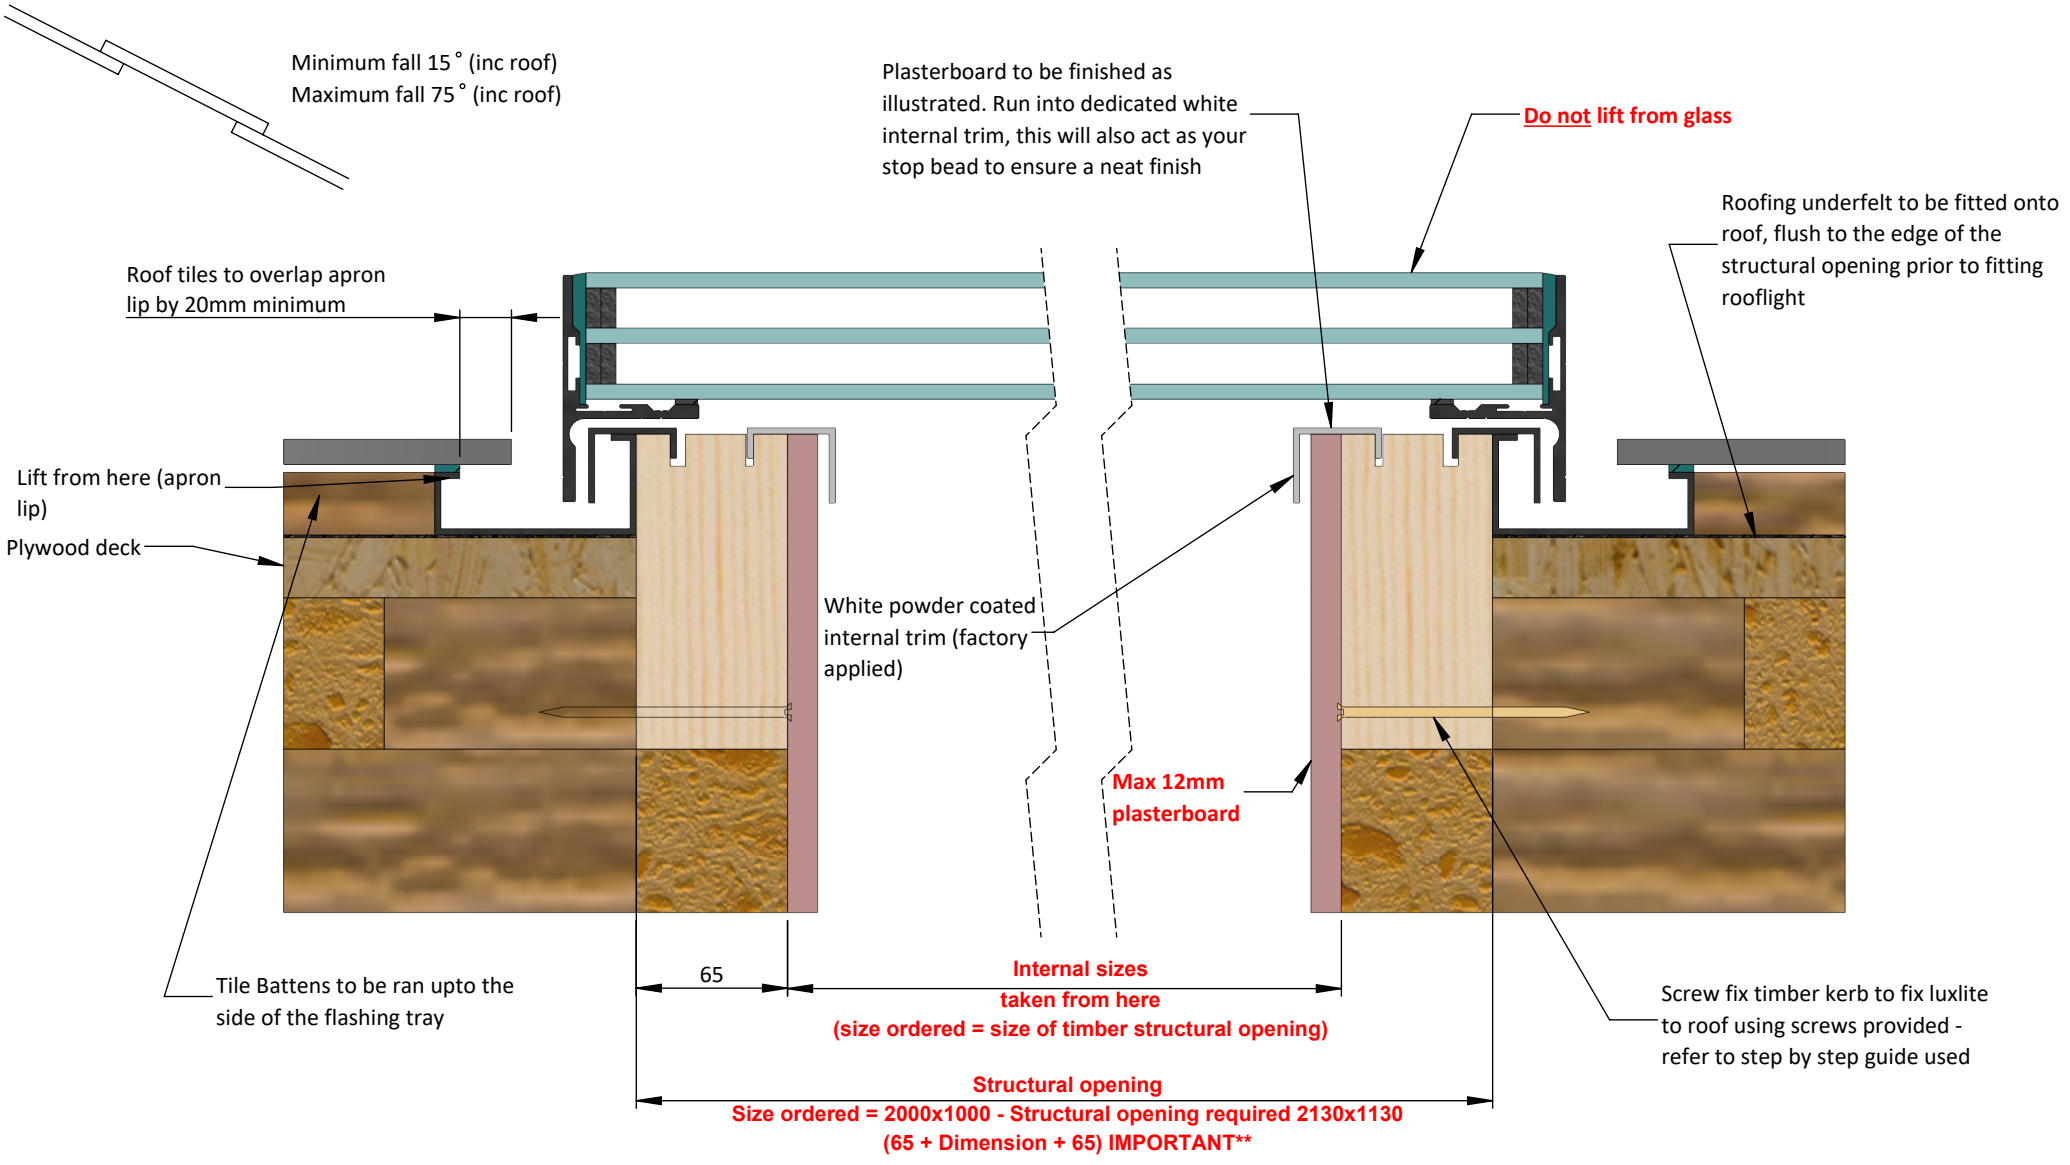

ROOF maker
WORLD CLASS ROOFLIGHTS

ROOF-maker
1 Pinfold Road , Thurmaston
Leicester, LE4 8AS
Tel: 0116 269 6297
Fax: 0116 269 6291
Email: sales@roof-maker.co.uk

Title: LUXLITE TRIPLE GLAZED (HINGED OPENING) SKYLIGHT - FITTING GUIDELINES - WARM DECK ROOF

THIS DRAWING IS FOR REFERENCE ONLY. PLEASE REPORTANY DISCREPANCIES TO THE DESIGNER BEFORE ANY WORKSCOMMENCE. ALL DIMENSIONS ARE IN mm. ALL DIMENSIONS TO BE CHECKED ON SITE BEFORE ANY WORKS COMMENCE.

Date: 31/01/2018

Drawn: CS Checked: SM

Scale: Approx 1:3 @A4